GENERAL SITE NOTES

1. MATERIALS AND CONSTRUCTION METHODS SHALL CONFORM TO CITY OF CISCO STANDARD SPECIFICATIONS.
2. VERIFY LOCATION OF EXISTING UNDERGROUND UTILITIES BEFORE PROCEEDING W/ ANY TRENCHING, DEMOLITION, DRILLING OR PAVING WORK. ALL UTILITIES ARE SHOWN IN APPROXIMATE LOCATIONS. IT IS THE CONTRACTOR'S RESPONSIBILITY TO FIELD LOCATE ALL DEPTHS AND LOCATIONS OF UTILITIES AND ALL OTHER OBSTACLES.
3. CONTRACTOR SHALL VERIFY EXISTING CONTOURS & ELEVATIONS.

NOTE ALL CONSTRUCTION WILL CONFORM TO THE CITY OF OF CISCO STANDARDS AND SPECIFICATIONS, UNLESS OTHERWISE SPECIFIED.

COORD. W/ G.C.

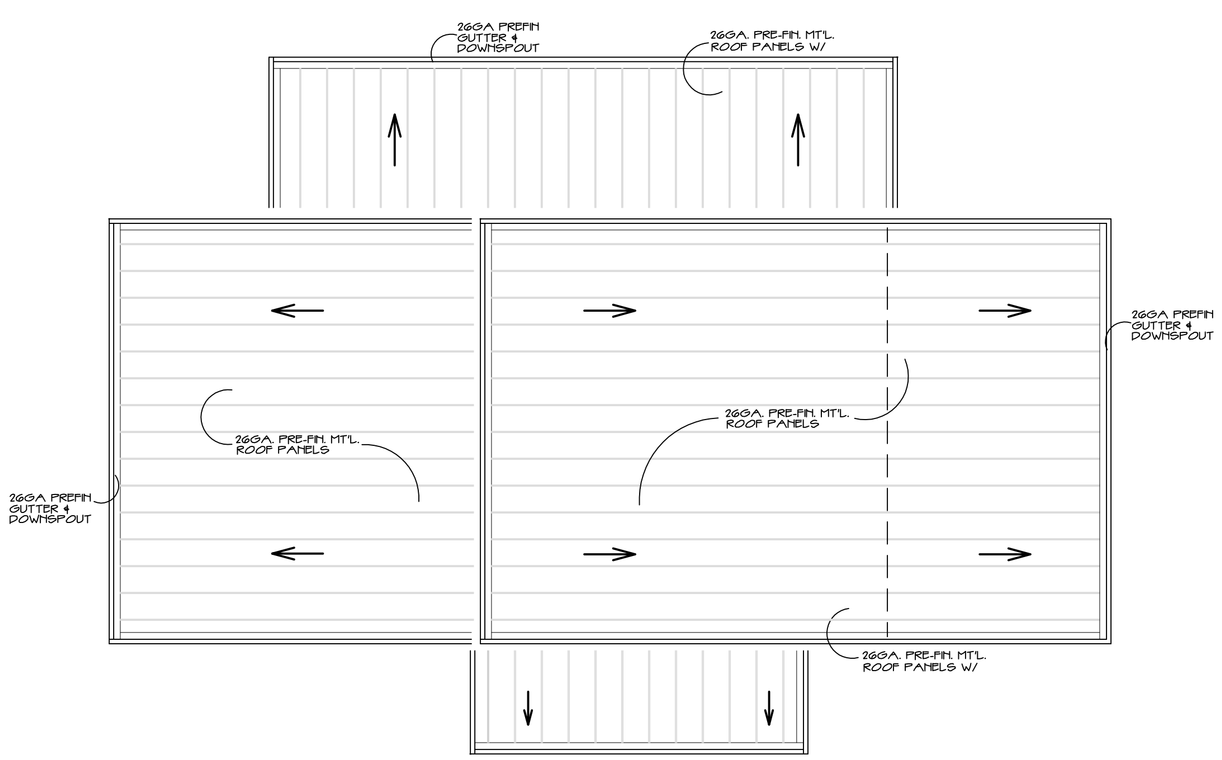

A SITE PLAN
N.T.S.

B ROOF PLAN
1/8" = 1'-0"

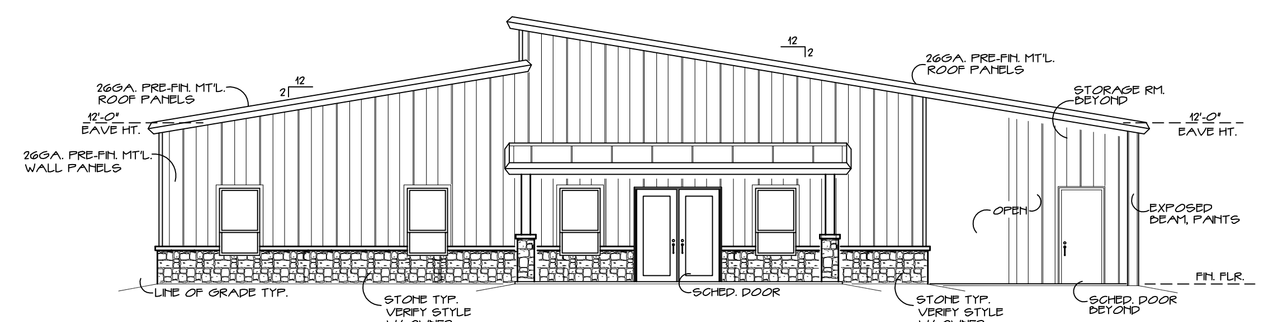

1 FRONT ELEVATION
1/8" = 1'-0"

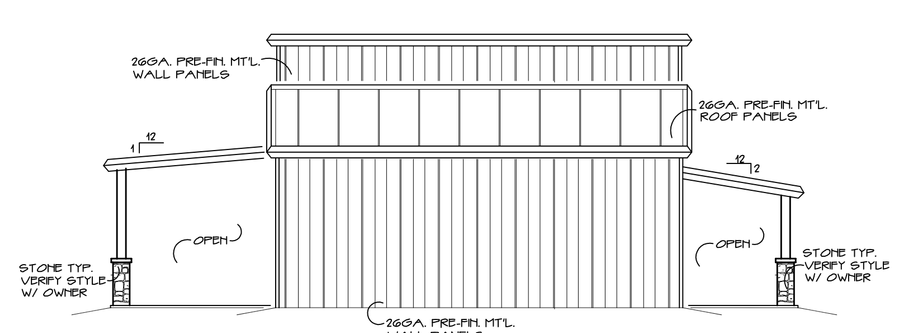

2 SIDE ELEVATION
1/8" = 1'-0"

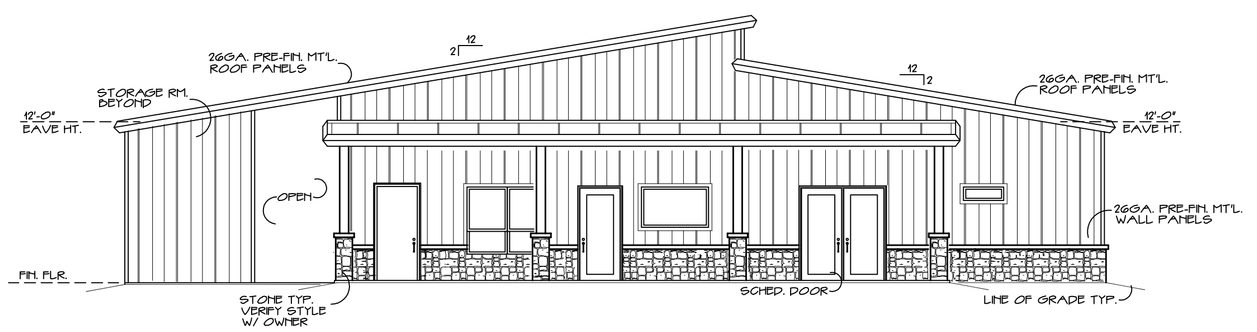

3 REAR ELEVATION
1/8" = 1'-0"

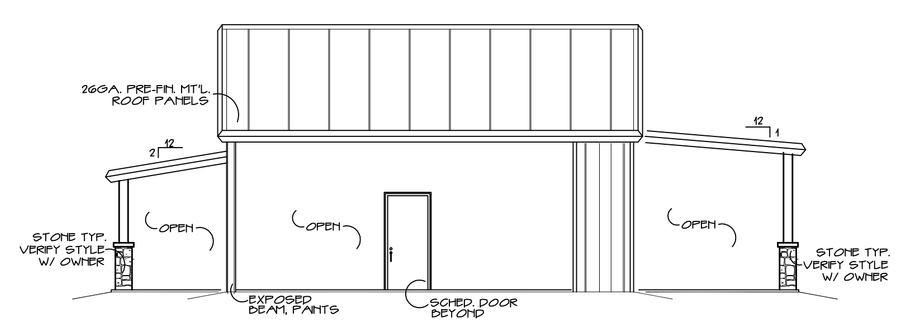

4 SIDE ELEVATION
1/8" = 1'-0"

THIS DRAWING IS SHOWN TRUE SCALE ONLY WHEN COPIED FROM ORIGINAL PRINT. PAR II DESIGNS ASSUMES NO RESPONSIBILITY FOR DRAWINGS PRINTED FROM PDF FILE OR ON DIFFERENT SIZE PAPER CONTRACTOR/SUB CONTRACTOR TO VERIFY SCALE BEFORE PROCEEDING WITH CONSTRUCTION.

PROPOSED RESIDENCE FOR:
GENO GUEBARA
xxxxx
CISCO TEXAS

THE GENERAL CONTRACTOR AND/OR ALL SUB-CONTRACTORS WORKING FROM THESE PLANS AND SPECIFICATIONS ARE NOT TO SCALE SUCH INFORMATION BUT TO CONTACT PAR II DESIGNS REGARDING MEASUREMENTS, IF SUCH MEASUREMENTS DO NOT APPEAR CORRECT, ADD UP PROPERLY OR SCALE CORRECTLY TO THE INDICATED SIZE.

© COPYRIGHT, PAR II DESIGNS 2020 FEDERAL COPYRIGHT PROTECTION EXTENDS TO DERIVATIVE PLANS, IS APPLICABLE TO INTENTIONAL & UNINTENTIONAL INFRINGEMENTS AND PROVIDES FOR SPECIFIC STATUTORY DAMAGES BOTH CIVIL & CRIMINAL. UNAUTHORIZED REPRODUCTION IN ANY FORM IS STRICTLY PROHIBITED & FORBIDDEN.

PREPARED BY:
PAR II DESIGNS
P.O. BOX 441
ODESSA TEXAS 79760
OFFICE: (432) 349-4106
FAX: (432) 272-5166

DATE ISSUED: OCTOBER 20, 2020
REVISED:
SHEET NO. A-1 OF 3A SHEETS